




SITE LOCATION PLAN 1:1600

**PROPOSED STUDENT ACTIVITIES HALL**

**OWNER : UMST UNIVERSITY**  
**DESIGNER : EN .NSHIMIYIMANA Salim**

**DRAWING: FLOOR PLAN AND SITE LOCATION PLAN**

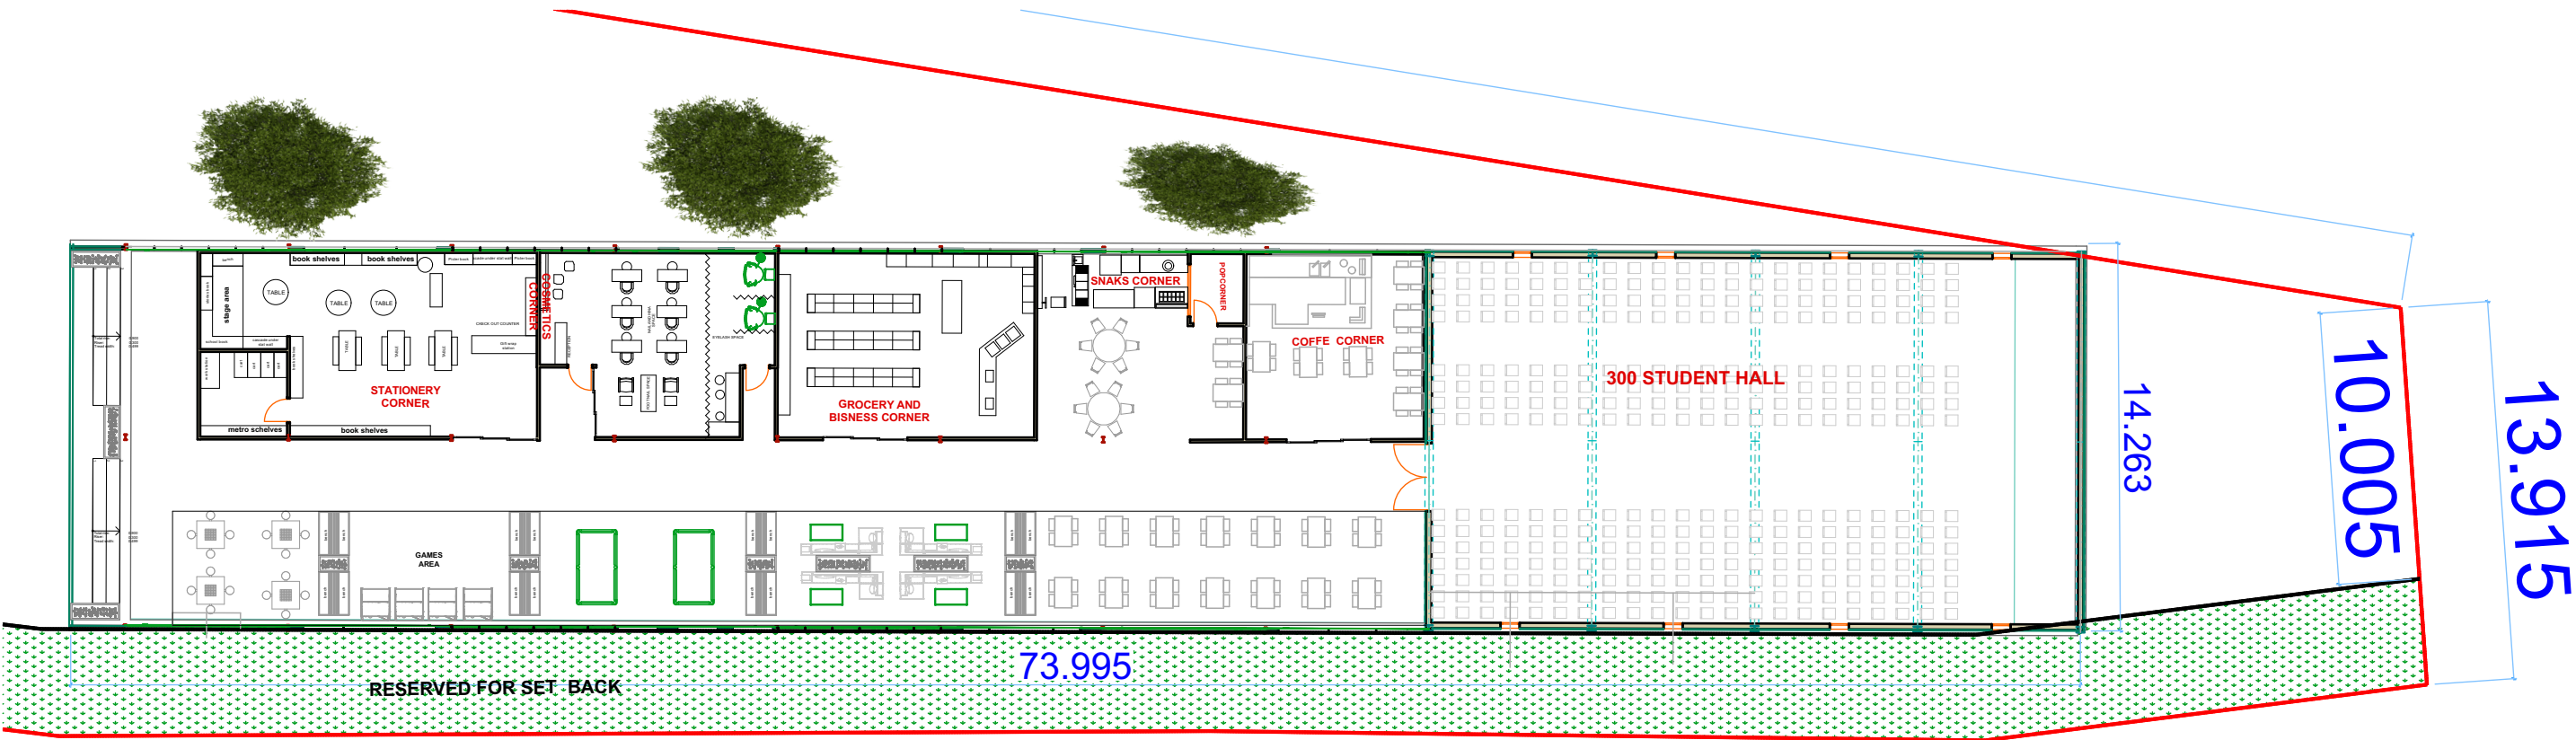

0. FLOOR PLAN 1:250